EXHIBIT "B"

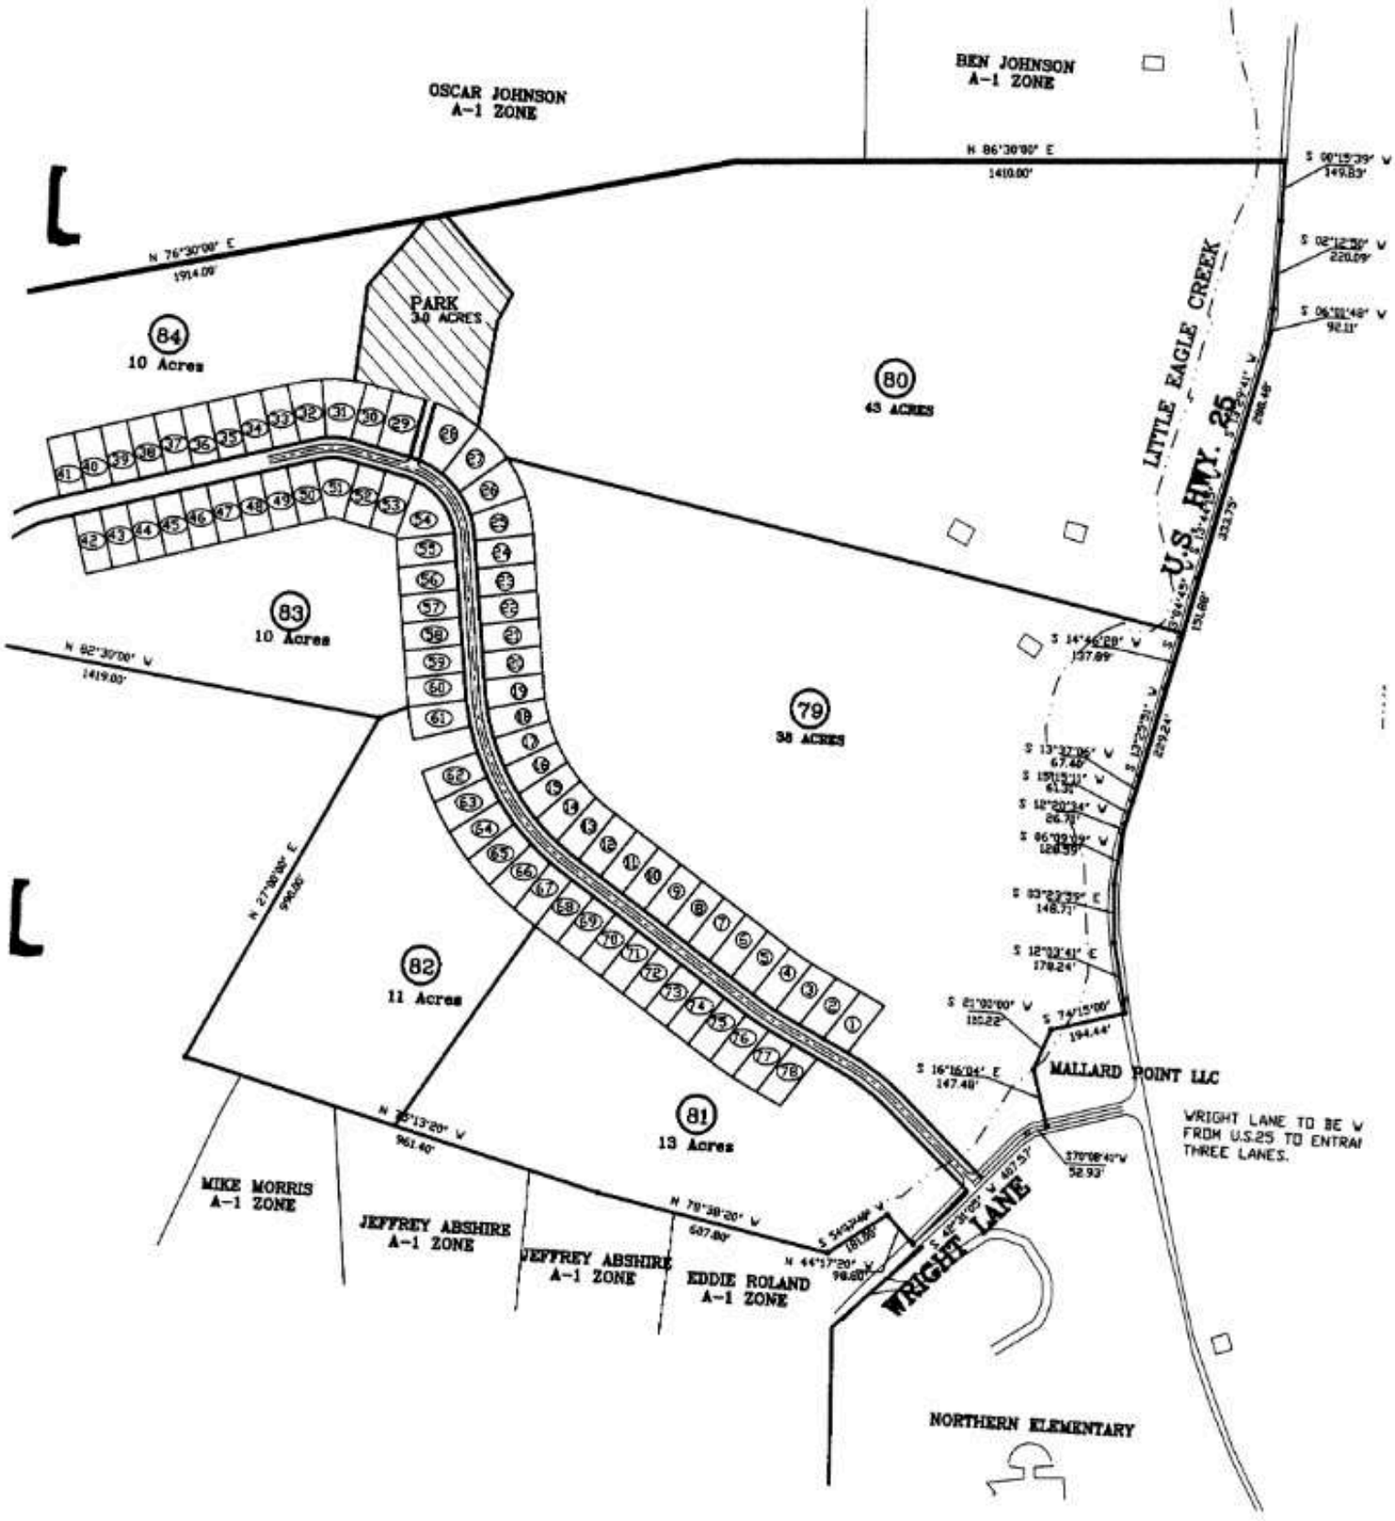
OSCAR JOHNSON
A-1 ZONE
BEN JOHNSON
A-1 ZONE
N 86°30'00" E
1410.00'
N 76°30'00" E
1914.09'
PARK
3.0 ACRES
84
10 Acres
80
43 ACRES
LITTLE EAGLE CREEK
U.S. HWY. 25
83
10 Acres
N 82°30'00" W
1419.03'
79
38 ACRES
N 27°30'00" E
940.00'
82
11 Acres
81
13 Acres
N 35°13'20" W
961.40'
N 79°28'20" W
687.80'
MIKE MORRIS
A-1 ZONE
JEFFREY ABSHIRE
A-1 ZONE
JEFFREY ABSHIRE
A-1 ZONE
EDDIE ROLAND
A-1 ZONE
MALLARD POINT LLC
WRIGHT LANE
WRIGHT LANE TO BE W
FROM U.S.25 TO ENTRAI
THREE LANES.
NORTHERN ELEMENTARY